


SHEET NO.	TITLE
1.	PLOT PLAN - ISLAND DETAIL
1-A	DETAIL PLOT PLAN
2.	FOUNDATION
3.	FLOOR PLAN
4	FRONT & EIGHT ELEVATION
5	REAR & LEFT ELEVATION
6	CROSS SECTION
7.	WALL SECTION & TOWER SECTION
8.	ROOF FRAMING & STEEL COLS. DET.
9	ROOF PLAN
10	WINDOW DETAILS
11	PLUMBING
M-1	HEATING
M-2	HEATING
E-1	ELECTRICAL

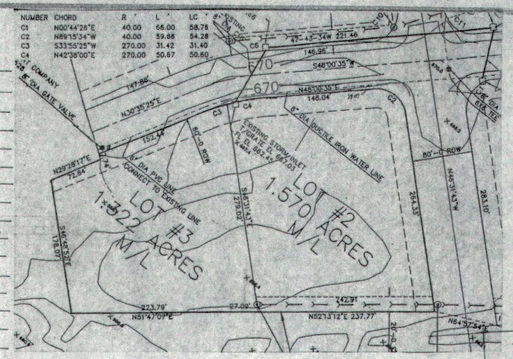


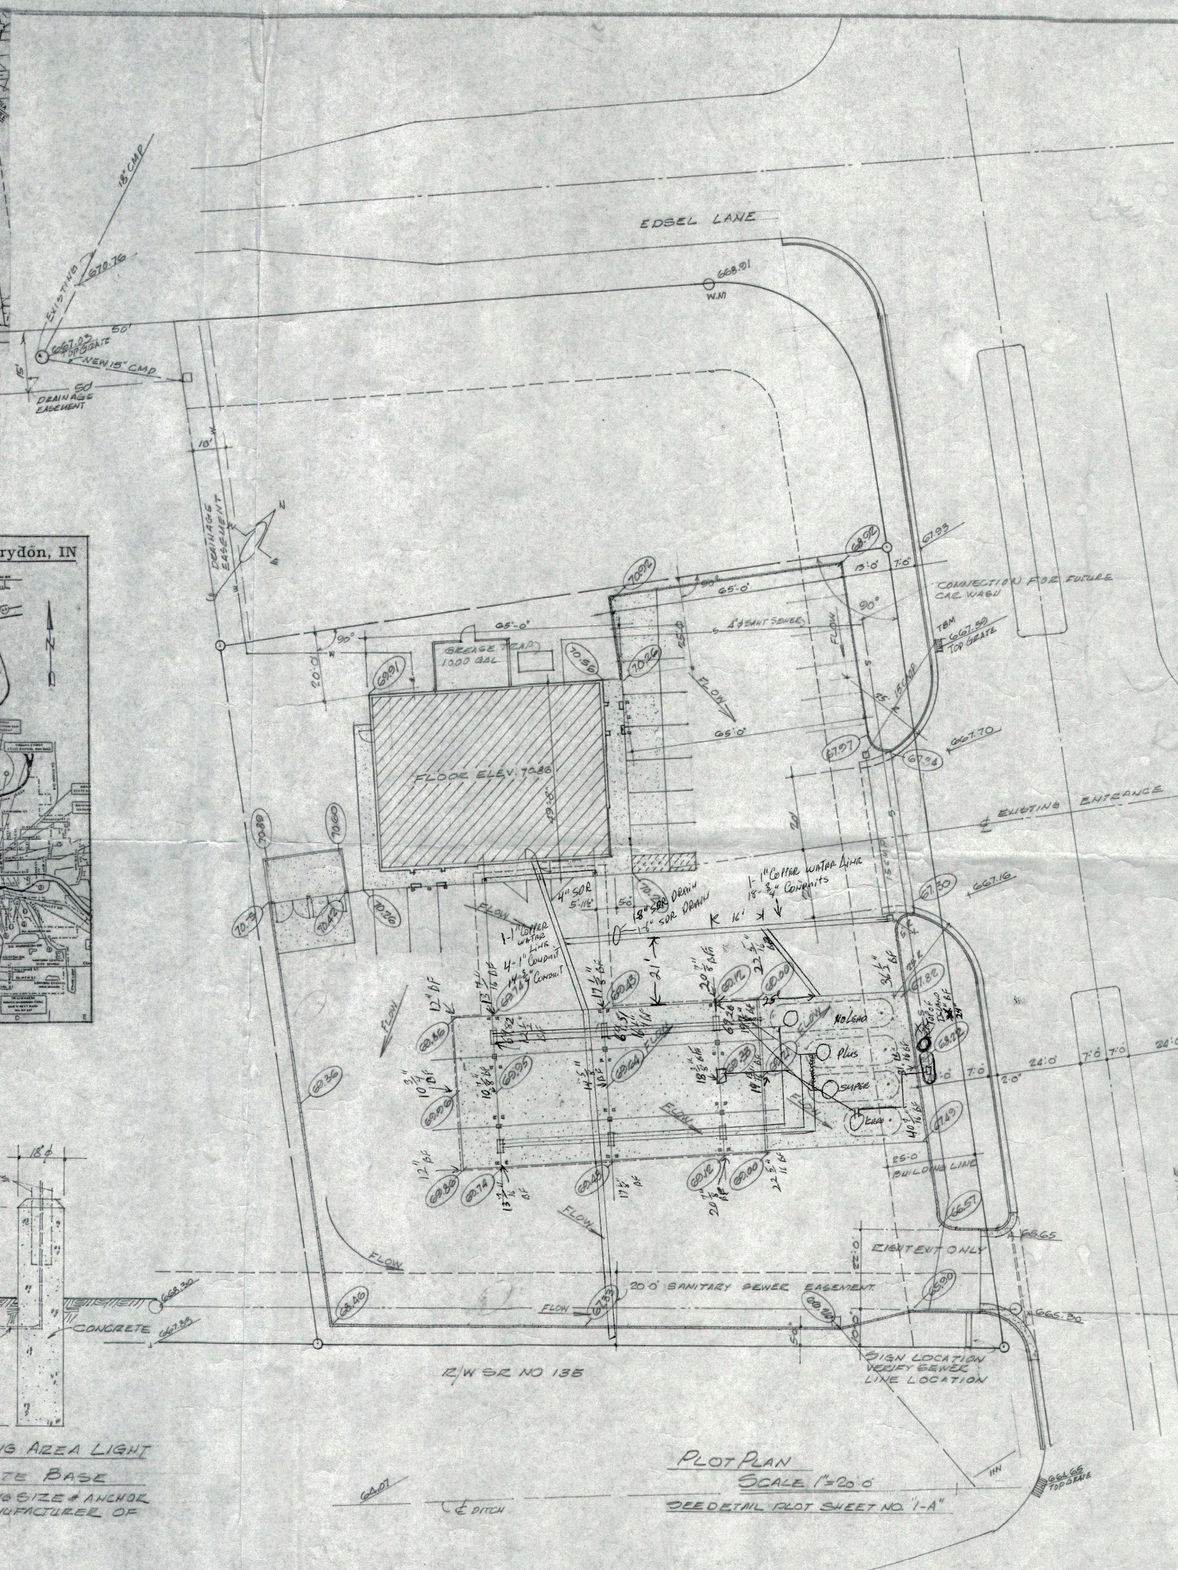


PLOT PLAN
SCALE 1"=20'-0"
SEE DETAIL PLOT SHEET NO. 1-A

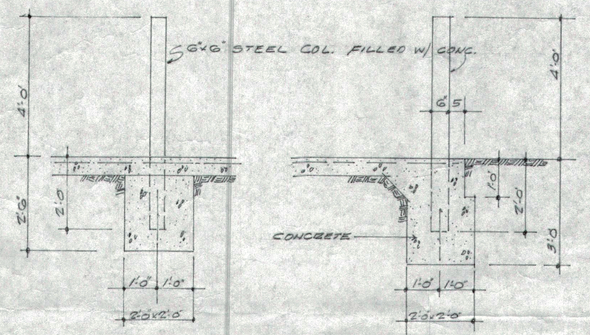


INTERIOR SIDE EXTERIOR SIDE
6" ϕ STEEL GUARD POSTS N.T.S.

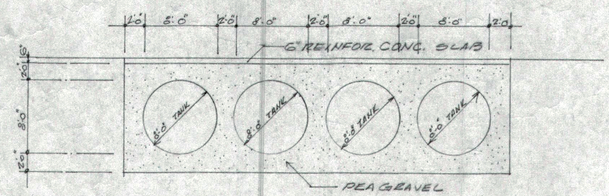


SECTION THRU TANKS

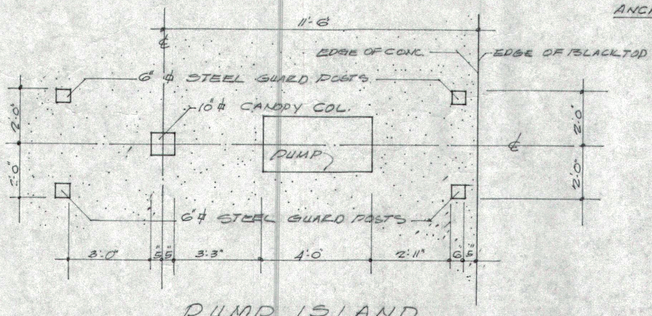

PUMP ISLAND

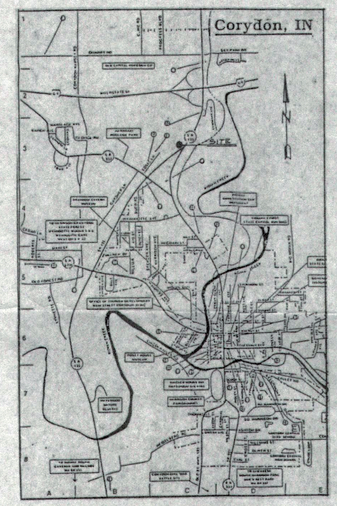

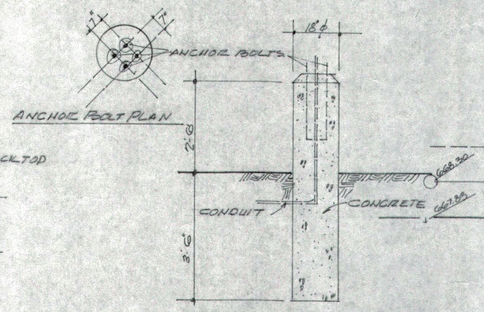

PARKING AREA LIGHT CONCRETE BASE
VERIFY FOOTING SIZE & ANCHOR BOLTS W/ MANUFACTURER OF LIGHTS


NEWCOMB OIL CO.
P.O. BOX 390
BARDSTOWN KENTUCKY 40004

HENRY C. GREENWELL
P.O. BOX 390
BARDSTOWN, KY 40004
ENE 8802535

FIVE STAR FOOD MART
FEDERAL DRIVE & S.R. NO 135

JONES & BOWLING, INC.
ARCHITECTS
8603 IVINELL AVENUE
LOUISVILLE, KENTUCKY 40219

JONES & BOWLING INC.
REGISTERED
NO. 1
COMMONWEALTH OF KENTUCKY

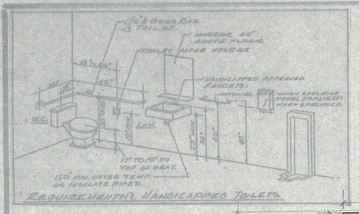

REQUIREMENTS, HANDICAPPED TOILETS

4'-0" WOOD GATE & 6'-0" HIGH FENCE BY OWNER & INSTALLED BY OWNER

SEE CAR WASH DRAWINGS & PLOT PLAN.

20'-0"

42'-8"

68'-0"

HVAC UNIT

MOP SINK

EXISTING COOLER/FREEZER

RELOCATE WATER HYD. WHEN CAR WASH IS ADDED

(4) 2x6 STUDS W/DBL. TRUSS GIRDER BEARING

FLOOR TYPE SERVICE SINK

6" CONC. PADS W/ 1/2" ANCHOR BOLTS

1/2" PLYWOOD SHEATHING

FUTURE ICE MACHINE (SEE PLUMBING)

ELEC. RM

SUPPLIES NO. 2

40 GAL. MARLITE WAINSCOT

WOMEN

MEN

WATER HEATER

FLOOR CAFE IS OWNER INSTALLED BY G.C.

OFFICE

CLEAN-UP

22"x 2'-0" CEILING ACCESS DOOR

ROOF OVERHANG

ALTERNATE LOCATION OF DOOR NO. 3

ALTERNATE DOOR LOCATION WILL BE USED AT THE CORYDON FOOD MART. SEE PLOT PLAN FOR PORTION OF CONC. WALK TO BE OMITTED

CONCRETE (BROOM FINISH)

COOLER

FREEZER

DRYERAY SHELVES N.I.C.

INSTALL THIS WALL AFTER FREEZER IS IN PLACE

BUSINESS N.I.C.

TWO RETURN AIR GRILLES W/FILTERS ONE HIGH & ONE LOW

HALL NO. 1

CERAMIC TILE WALL

COUNTER

FALSE BEAM CASE DETAIL

LIGHT VALANCE

3'-0" x 7'-0" MET. FRAME CASE OPENING JAMB

FREEZER & COOLER DRAIN VARIES LOCATION

SUB-AREA

VARIES

MEZZ. FLOOR

12"x12" FLOOR TILE UNDER WOOD CEILING AREA

WOOD CEILING TREATED FOR FIRE RESISTANCE

WOOD TRUSS RAFTERS @ 2'-0" O.C. DESIGNED FOR 25 PSF LIVE LOAD

WALL DEAD LOAD

DISPLAY

47'-11" 2x10 TO 2x10

SHELVES N.I.C.

LIGHT VALANCE

(4) 2x6 STUDS UNDER TRUSS GIRDER BEARING

2x6 STUDS @ 16" O.C.

1/2" PLYWOOD SHEATHING

BRICK

BRICK ARCHES SEE ELEVATIONS

(2) #4 VERT.

7'-0"

1/2" PLYWOOD SHEATHING

CONCRETE (BROOM FINISH)

(4) #5 STEEL GUSSETS

BRICK

BOXED WALL @ 12'-0" O.C. IN BRICK TOWERS

CANOPY COL.

ROOF OVERHANG

15'-6"

31'-0"

88'-0"

85'-0"

FLOOR PLAN 1/4"=1'-0

VALANCE SEE DETAIL

OMIT PART OF VALANCE & INSTALL CIGARETTE RACK

JAMB (3) 3'-0" x 6'-7" MET. FRAME C.O.

OMIT FLOOR TILE & INSTALL 3'-0" x 5'-0" FLOOR MAT.

CASHIER

RAISED FLOOR

8'-3" 2x10 TO 2x10

ALUM. WINDOW UNIT SEE DET.

3" ø PIPE COL.

W10x22 STEEL BEAM OVER

ALUM. WINDOW UNIT SEE DETAIL RAD. THEW & TALL THEW SEE DETAIL

W10x15 STEEL BEAM OVER

3" ø PIPE COL. SEE DETAIL

DIAGONAL TO 1/7

CANOPY COL.

16'-6"

5'-11½"

(2) #4 VERT. SEE ELEV.

(2) #4 VERT.

DUCO-WALL ① 16' O.C. IN BRICK TOWER

BRICK

(3) 6"ø STEEL SLEEVED ROOFS

(2) #4 VERT. SEE ELEV.

2'-6" HIGH MARLITE BEHIND (3) COMP SINK 0-GAFA

CONCRETE (BROOM FINISH)

ROOF OVERHANG

PLASTIC CURTAIN N.I.C. 1/2" PLYWOOD SHEATHING

2'-6" DEEP DESK SHELVES

5" PIPE COL.

2x6 STUD @ 16" O.C.

4'-2½"

13'-7⅝"

13'-6⅜"

5" PIPE COL. SEE DETAIL

THE 6"x6" CHECKER PATTERN - MADE BY USING 6"x6" TILES.

NOTE: FOR MASONRY & ELECTRICAL CONTRACTORS


CONDUITS FOR FIVE STAR SIGN, SASSY'S SIGN & FOR TWO FLOOD LIGHTS IN TOWERS TO BE CONCEALED IN MASONRY


CORYDON, IND. FIVE STAR FOOD MART WILL BE AS ALTERNATE SHOWN.

ALTERNATE NO. 1 OMITTING PASSING TALL THEW UNIT & NO BUILT ENTRY GLASS

FINISH SCHEDULE				
AREA	FLOOR	BASE	WALLS	CEILING
OFFICE	CONCRETE	RUBBER	DRYWALL	DRYWALL
SUPPLIES NO. 1	CONCRETE	RUBBER	DRYWALL	DRYWALL
MEN	CERAMIC TILE	CERAMIC TILE	CERAMIC TILE	DRYWALL
WOMEN	CERAMIC TILE	CERAMIC TILE	CERAMIC TILE	DRYWALL
SUPPLIES NO. 2	CONCRETE	RUBBER	DRYWALL	DRYWALL
ELEC. RM	CONCRETE	NONE	1/2" PLYWOOD	DRYWALL
CLEAN-UP	CONCRETE	RUBBER	DRYWALL	DRYWALL
SUB-AREA	CERAMIC TILE	RUBBER	CERAMIC TILE	DRYWALL
HALL NO. 1	CERAMIC TILE	RUBBER	MARLITE	DRYWALL
FREEZER	PRE-FAB. FL OVER CONC.	—	PRE-FAB. BOX	—
COOLER	CONCRETE	—	PRE-FAB. BOX	—
HALL NO. 2	CERAMIC TILE	RUBBER	DRYWALL	DRYWALL
COMPU.	CERAMIC TILE	RUBBER	DRYWALL	DRYWALL
CASHIER	CERAMIC TILE	CERAMIC TILE	MARLITE	DRYWALL
DISPLAY	CERAMIC TILE	RUBBER	MARLITE	DRYWALL


NOTES:
1. SEE PLAN FOR LOCATION OF CERAMIC TILE ON WALLS DISPLAY AREA.
2. SEE PLAN FOR LOCATION OF FALSE WOOD CEILING BEAMS DISPLAY AREA & WOOD CEILING.
3. ALL CERAMIC TILE FLOOR & 6" RECAPT. SUB-AREA & PORTION OF DISPLAY AREA DIRECTLY WOOD CEILING AREA SEE PLAN.
4. WHERE FINISH SCHEDULE CALLS FOR MARLITE MARLITE TO BE INSTALLED OVER DRYWALL.
5. CERAMIC TILE TO BE THIN SET.
6. ALL PAINTING N.I.C.
7. N.I.C. = NOT IN CONTRACT.

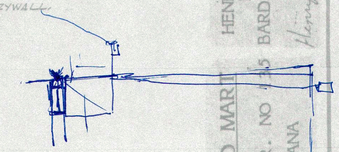

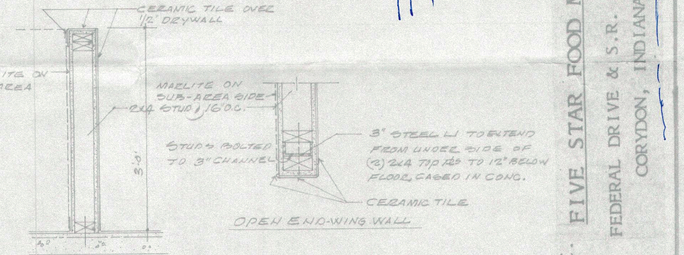


DETAIL 1/4"=1'-0

OPEN END WING WALL

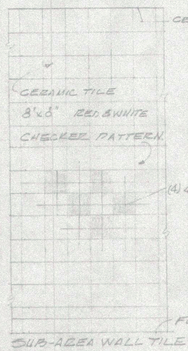

SUB-AREA WALL TILE

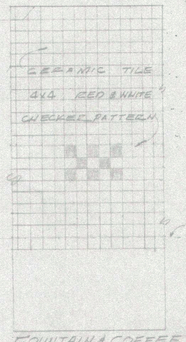

FOUNTAIN & COFFEE AREA WALL TILE

COPYRIGHT NOTICE (C) JONES & BOWLING, INC. 1996
THIS DESIGN IS PROTECTED BY COPYRIGHT AND ALL RIGHTS THERETO ARE RESERVED PURSUANT TO 17 U.S.C. 101 et seq. OF THE UNITED STATES COPYRIGHT LAW. ANY UNAUTHORIZED COPYING, PUBLICATION, CONSTRUCTION, OR OTHER USE OF THIS DESIGN AND THESE DRAWINGS MAY RESULT IN THE INSTITUTION OF AN INFRINGEMENT ACTION, FOR WHICH DAMAGES, INJUNCTIONS, AND OTHER REMEDIES MAY BE SOUGHT.

4x4 TO BE ALTERNATE
5x5 TO BE CUSTOMER E.C.A.

NEWCOMB OIL CO.
P.O. BOX 390
BARDSTOWN KENTUCKY 40004
(502) 348 3961

HENRY C. GREENWELL
P.O. BOX 390
BARDSTOWN, KY 40004
PHONE 8802535
Henry C. Greenwell P.E.

FIVE STAR FOOD MART
FEDERAL DRIVE & S.R. NO. 135
CORYDON, INDIANA


JONES & BOWLING, INC.
ARCHITECTS
8603 IVYNELL AVENUE
LOUISVILLE, KENTUCKY 40291


JONES & BOWLING INC. REGISTERED ARCHITECTS NO. 826 COMMONWEALTH OF KENTUCKY


14 FEB. '97


G-3


OF 12

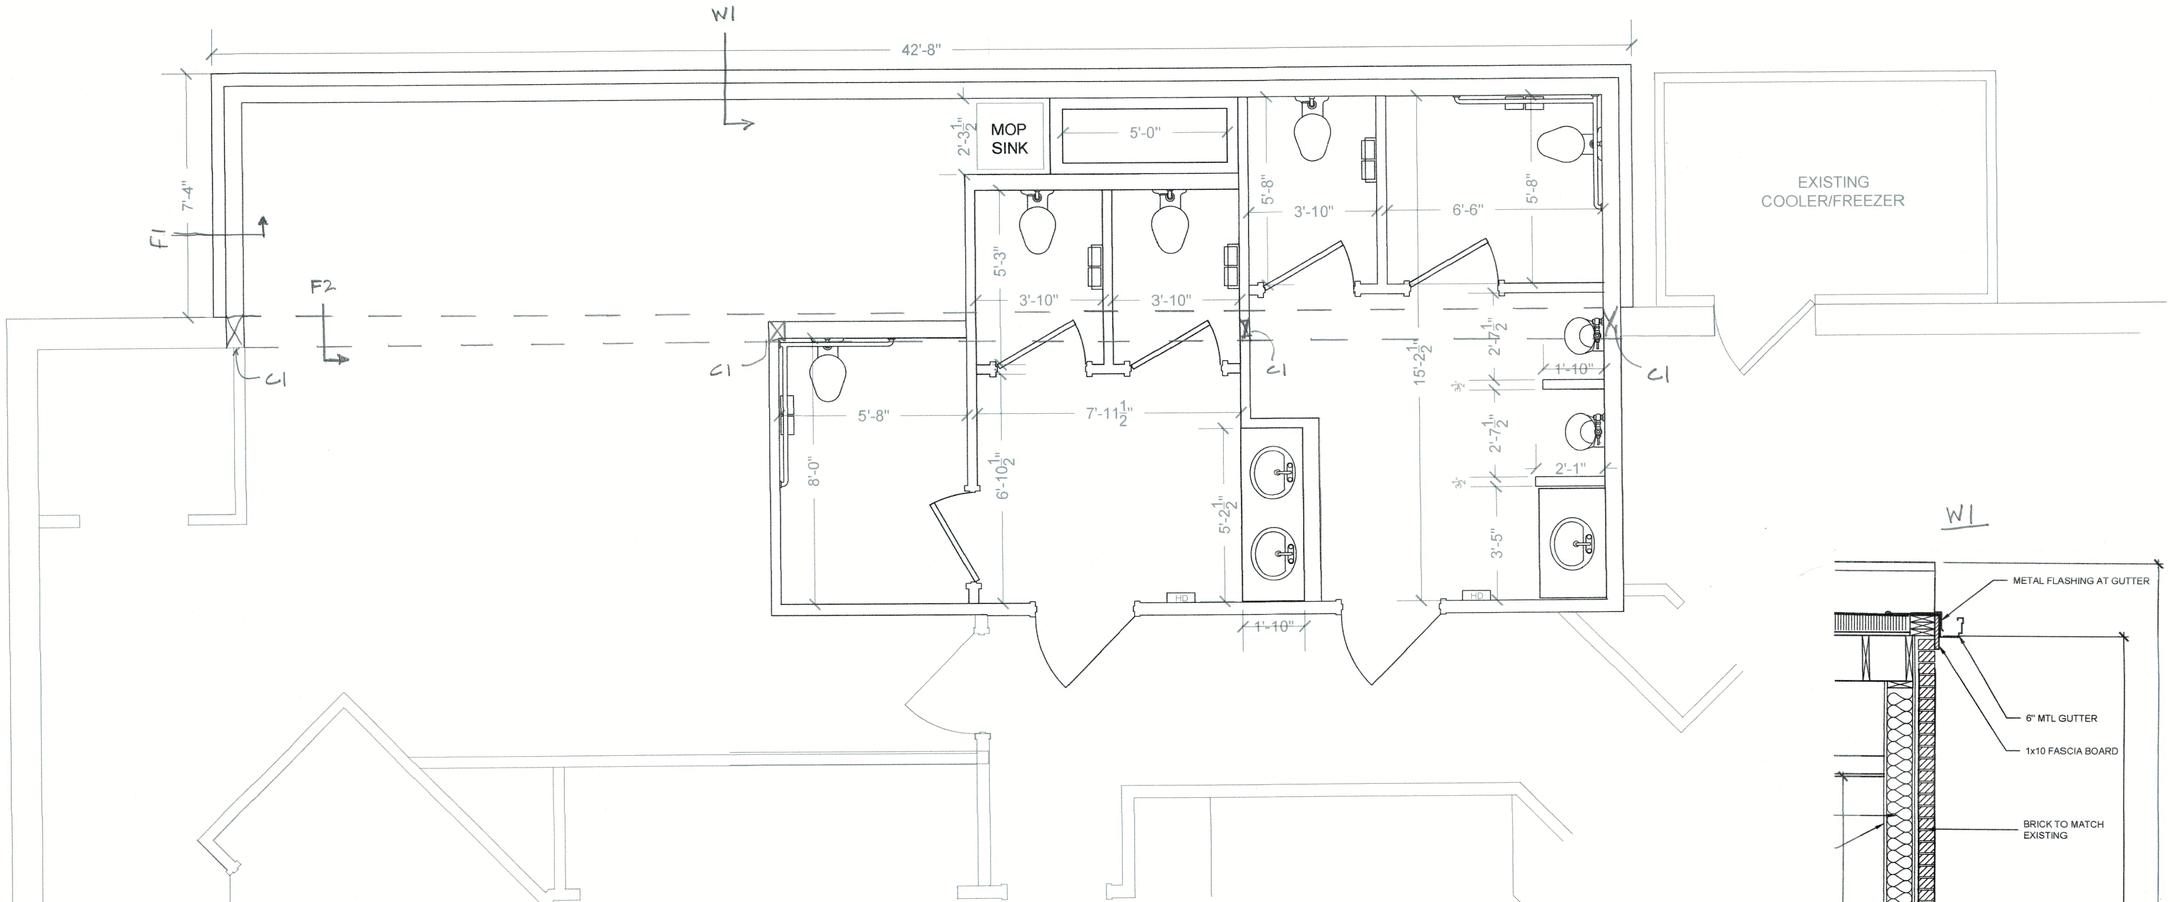
W1
42'-8"
MOP SINK
5'-0"
2'-3½"
7'-4"
F1
F2
C1
5'-3"
3'-10"
3'-10"
5'-8"
3'-10"
6'-6"
5'-8"
EXISTING COOLER/FREEZER
15'-2½"
2'-7½"
1'-10"
2'-7½"
2'-1"
3'-5"
5'-8"
7'-11½"
8'-0"
6'-10½"
5'-2½"
HD
1'-10"

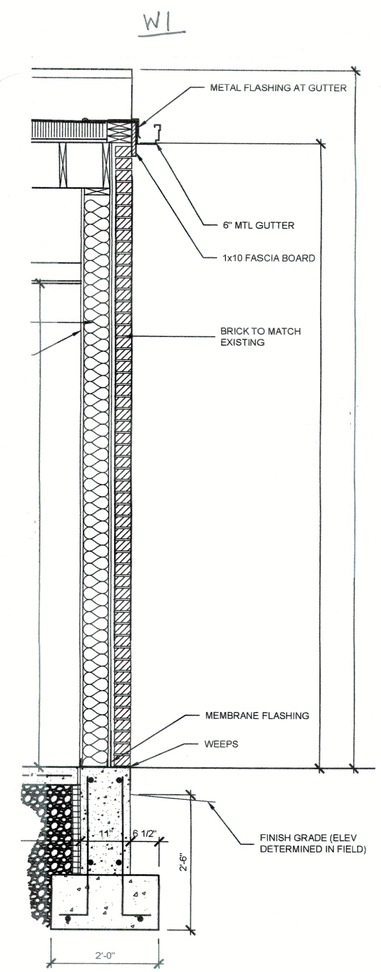
W1
METAL FLASHING AT GUTTER
6" MTL GUTTER
1x10 FASCIA BOARD
BRICK TO MATCH EXISTING
MEMBRANE FLASHING
WEEPS
FINISH GRADE (ELEV DETERMINED IN FIELD)
11"
6 1/2"
2'-6"
2'-0"

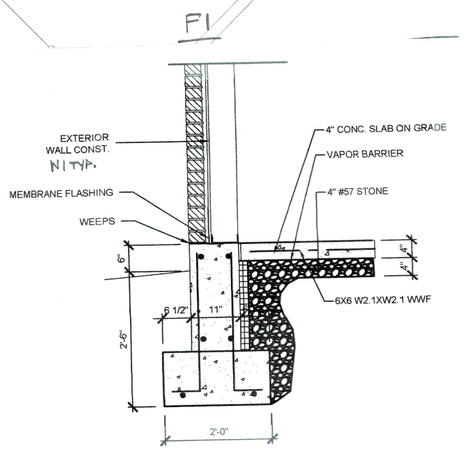
F1
EXTERIOR WALL CONST. N.T.S.
MEMBRANE FLASHING
WEEPS
4" CONC. SLAB ON GRADE
VAPOR BARRIER
4" #57 STONE
6X6 W2.1XW2.1 WWF
6"
6 1/2"
11"
2'-6"
2'-0"

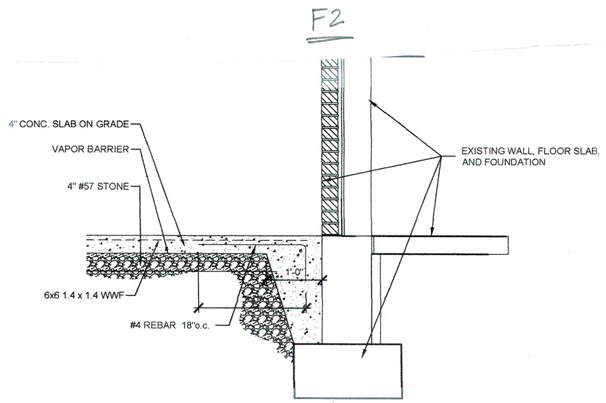
F2
4" CONC. SLAB ON GRADE
VAPOR BARRIER
4" #57 STONE
6x6 1.4 x 1.4 WWF
#4 REBAR 18"o.c.
EXISTING WALL, FLOOR SLAB, AND FOUNDATION
1'-0"

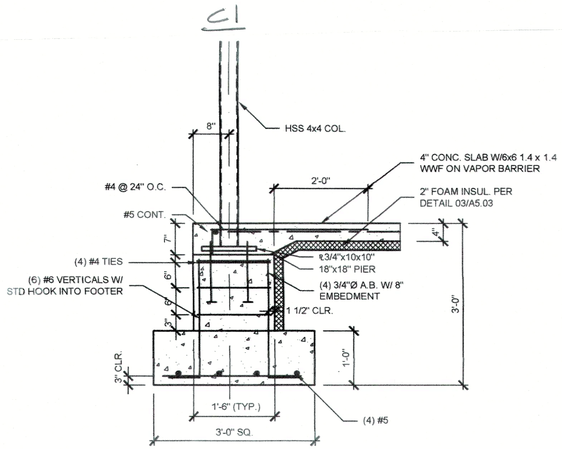

C1
8"
HSS 4x4 COL.
4" CONC. SLAB W/6x6 1.4 x 1.4 WWF ON VAPOR BARRIER
2'-0"
#4 @ 24" O.C.
#5 CONT.
2" FOAM INSUL. PER DETAIL 03/A5.03
7"
4"
(4) #4 TIES
6"
t:3/4"x10x10"
18"x18" PIER
(6) #6 VERTICALS W/ STD HOOK INTO FOOTER
(4) 3/4"Ø A.B. W/ 8" EMBEDMENT
1 1/2" CLR.
3'-0"
3" CLR.
1'-0"
1'-6" (TYP.)
3'-0" SQ.
(4) #5

NEWCOMB OIL CO.
HENRY C. GREENWELL
P.O. BOX 390
BARDSTOWN, KY 40004
PHONE 838-2535


P.O. BOX 390
BARDSTOWN, KENTUCKY 40004
(502) 348-3931

FIVE STAR FOOD MART
FEDERAL DRIVE & S.R. NO 135
CORYDON, INDIANA


JONES & BOWLING, INC.
ARCHITECTS
8803 LOUISVILLE, KENTUCKY 40291

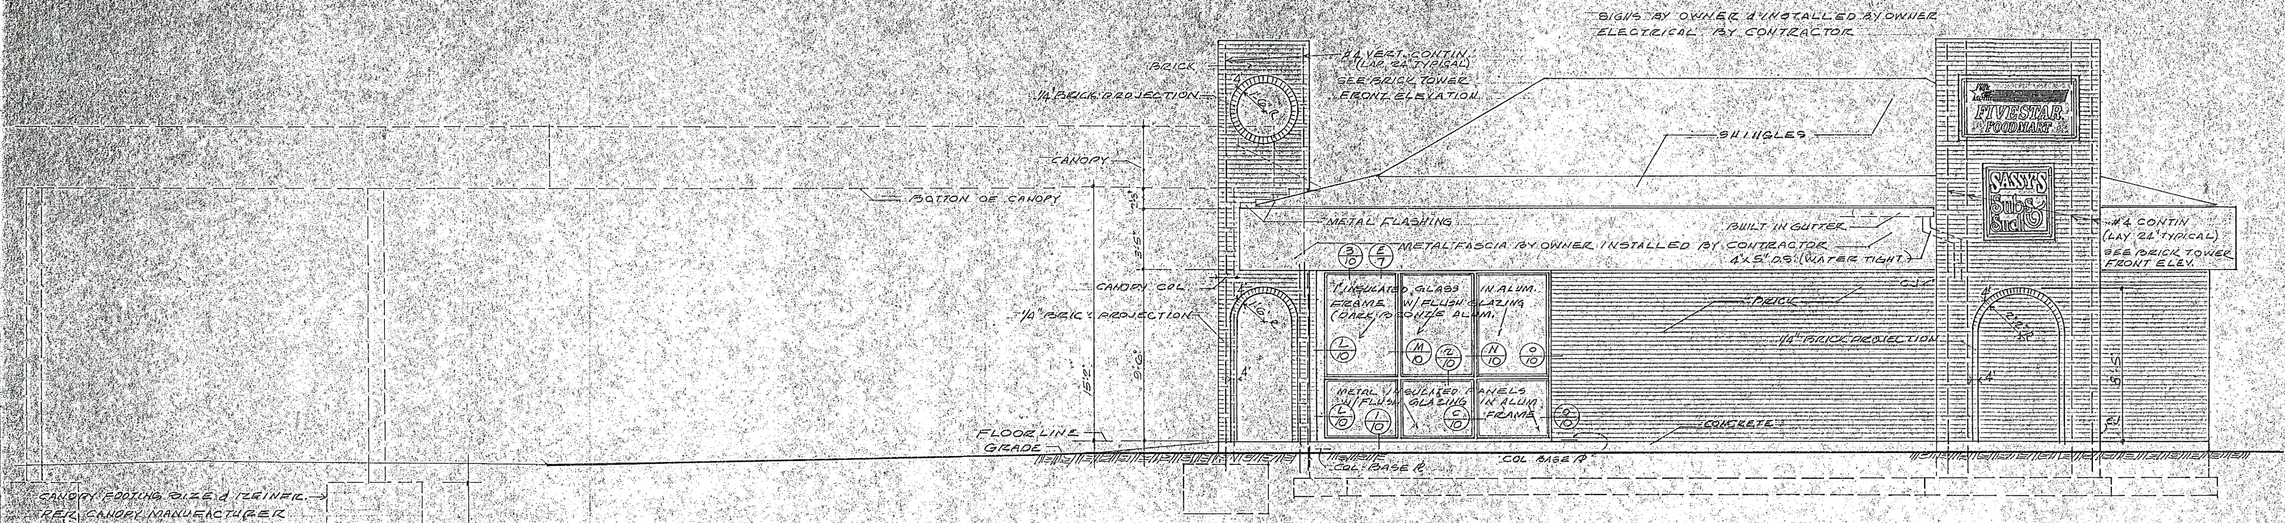


RIGHT ELEVATION
SCALE 1/4" = 1'0

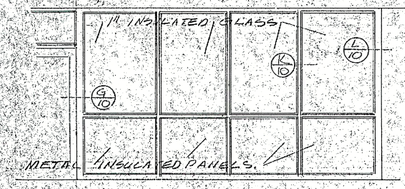

ALTERNATE NO. 1 ELEVATION

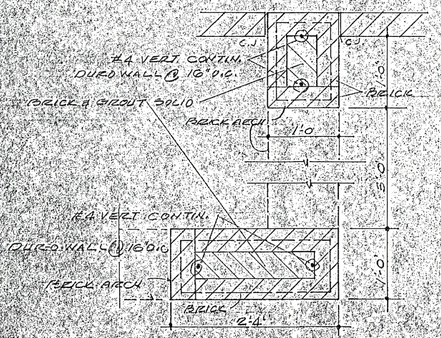


BRICK TOWER PIERS

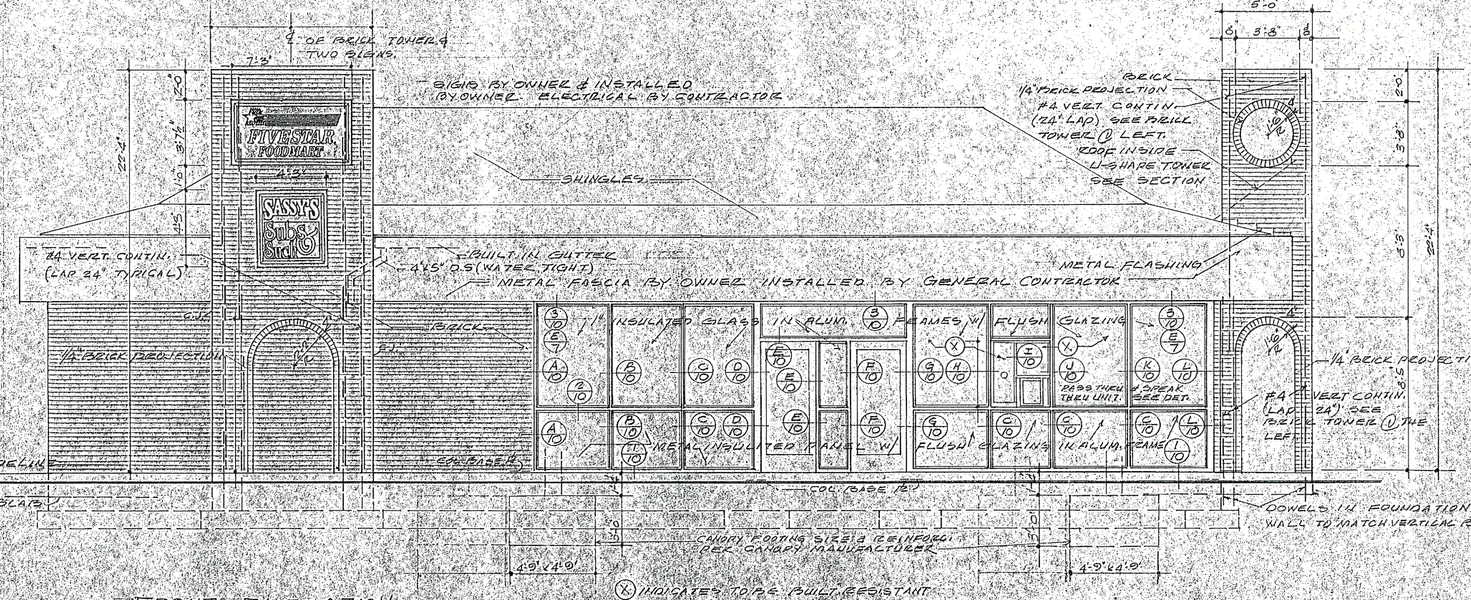

FRONT ELEVATION
1/4" = 1'0"

(X) INDICATES TO BE BULLET RESISTANT

COPYRIGHT NOTICE
© JONES & BOWLING, INC.
1976
THIS DESIGN IS PROTECTED BY COPYRIGHT AND ALL RIGHTS THERETO ARE RESERVED PURSUANT TO 17 U.S.C. 102 OF THE UNITED STATES COPYRIGHT LAW AND UNAUTHORIZED COPYING, PUBLICATION, CONSTRUCTION OR OTHER ACTIVITIES REGARDING THIS DESIGN AND/OR ASSOCIATED DRAWINGS MAY RESULT IN LIABILITY FOR STATUTORY OR OTHER COPYRIGHT INFRINGEMENT ACTION FOR WHICH DAMAGES, INJUNCTIONS AND ATTORNEYS FEES MAY BE AWARDED.

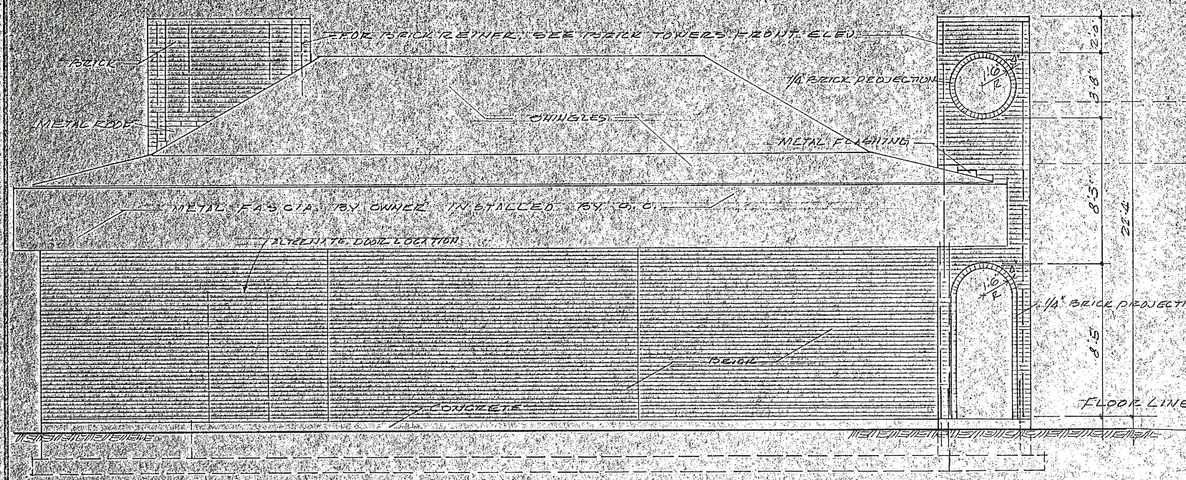

LEFT ELEVATION

1/4"=1'-0"




DOOR TYPES


-DOOR NO 1&6- TO HAVE LOCK, KEYED ALIKE, DOOR CLOSER & PUSH & PULL HARDWARE TO MEET HANDICAP
-DOOR NO 2- TO HAVE LATCH, INSIDE ONLY, PLAIN SLAVE OUTSIDE, DOOR CLOSER
-DOOR NO 3- TO HAVE LATCH
-DOOR NO 4- KEY INSERT
-DOOR NO 5- TO HAVE DEADLOCK, CLOSER (SURFACE MOUNTED)
-DOOR NO 6&7- TO HAVE DEADLOCK, DOOR CLOSER & LEVEL
-DOOR NO 8- KEYED SEPARATE (LOCK HOUSE)
-DOOR NO 9&10- KEYED ALIKE



REAR ELEVATION

1/4"=1'-0"

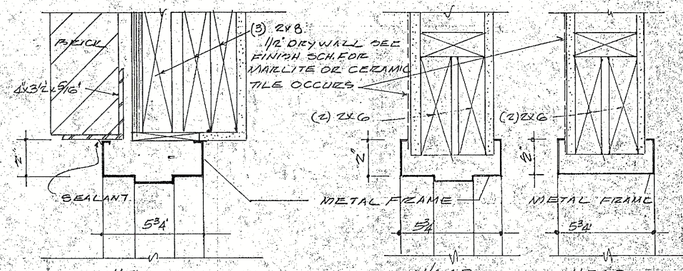

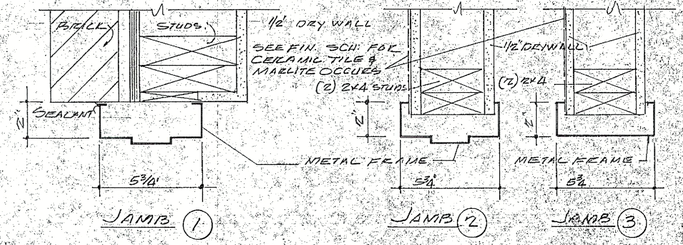

(3) ANCHORS PER JAMB

COPYRIGHT NOTICE
© COPYRIGHT
JONES & BOWLING, INC.
1998
THIS DESIGN IS PROTECTED BY COPYRIGHT AND ALL OTHER RIGHTS THERETO ARE RESERVED WORLDWIDE. NO REPRODUCTION OR USE OF THIS DESIGN SHALL BE MADE WITHOUT THE EXPRESS WRITTEN PERMISSION OF JONES & BOWLING, INC. ANY UNAUTHORIZED COPYING OR PUBLICATION CONSTITUTES A VIOLATION OF COPYRIGHT LAW. ANY UNAUTHORIZED COPYING OR OTHER USE OF THIS DESIGN AND/OR THESE DRAWINGS WILL CAUSE IRREPARABLE HARM TO JONES & BOWLING, INC. AND WILL GIVE RISE TO CIVIL AND CRIMINAL ACTION FOR WHICH DAMAGES AND PENALTIES MAY BE SOUGHT.

NEWCOMB OIL CO.
P.O. BOX 390
BARDSTOWN, KENTUCKY 40004
(502) 348-3961

HENRY C. GREENWELL
P.O. BOX 390
BARDSTOWN, KY. 40004
ENE 8802535

FOOD MART
& S.R. NO 1635
INDIANA


FEDERAL DRIVE & STAR DRIVE
CORYDON, INDIANA

JONES & BOWLING, INC.
ARCHITECTS
3602 LYNNELL AVENUE
LOUISVILLE, KENTUCKY 40213


JB-TEA 97

A1


SHEET OF

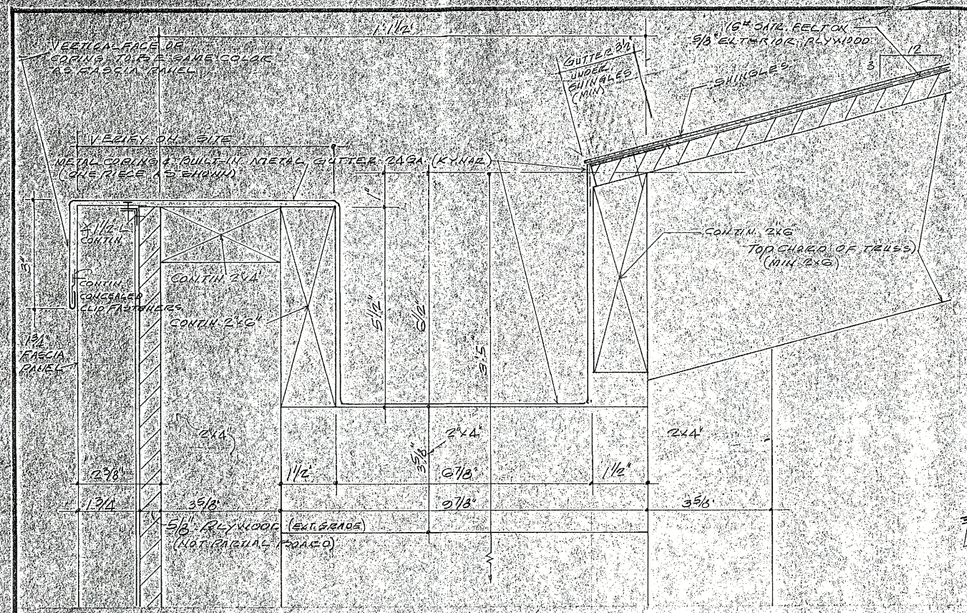


DETAIL (A/2) 1/5

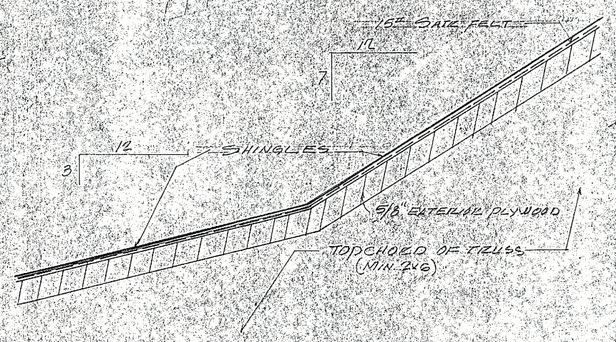

DETAIL (B/2) 1/5

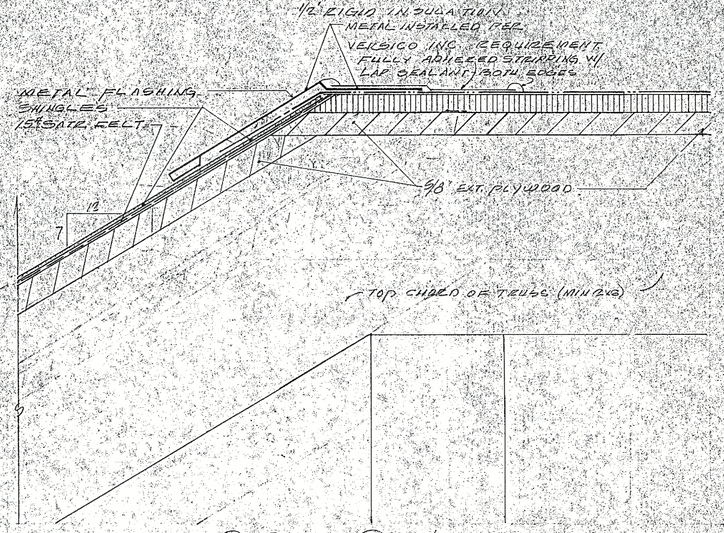

DETAIL (C/2) 1/5

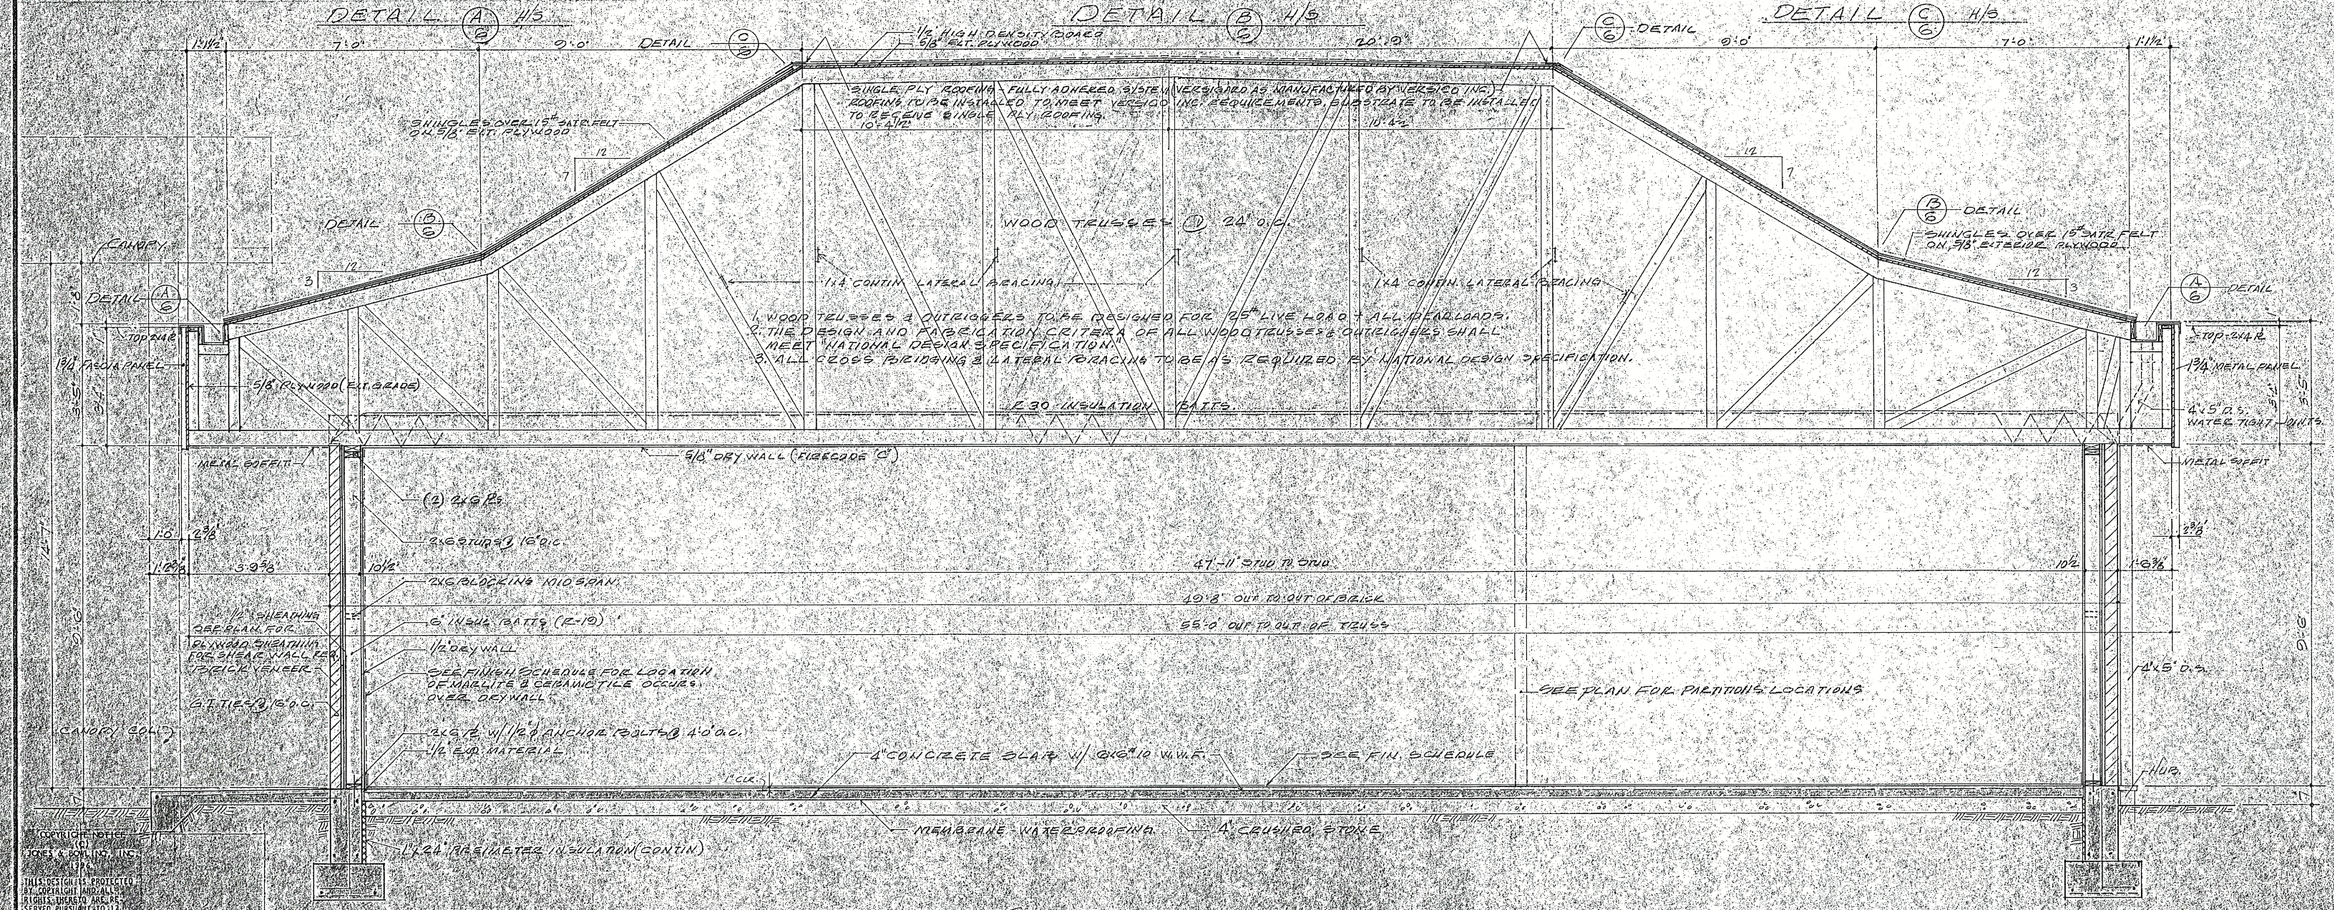

SECTION (1/2) 1/2"=1'-0"

© COPYRIGHT OFFICE
(C)
JONES & BOWLING INC.
1974
TITLE: RESERVED AS PROTECTED BY COPYRIGHT AND ALL OTHER RIGHTS INCIDENTO ARE RESERVED PURSUANT TO 17 U.S.C. SECTION 102 OF THE UNITED STATES COPYRIGHT LAW. UNAUTHORIZED COPYING, PUBLICATION, CONSTRUCTION, OR OTHER USE OF THIS DESIGN MAY RESULT IN CIVIL LITIGATION OR CRIMINAL PROSECUTION AND INJUNCTIONS AND OTHER REMEDIES MAY BE SOUGHT.

NEWCOMB OIL CO.
HENRY C. GREENWELL
P.O. BOX 390
BARDSTOWN, KY. 40004
PHONE 8302555 (502)
FEDERAL DRIVE & S.R. NO 135
CORYDON, INDIANA
FIVE STAR FOOD MART
JONES & BOWLING, INC. ARCHITECTS
2500 NEWBURG AVENUE
LOUISVILLE, KENTUCKY 40205
TIMOTHY D. BOWLING
REGISTERED ARCHITECT
STATE OF INDIANA
JONES & BOWLING INC. ARCHITECTS
LOUISVILLE, KENTUCKY