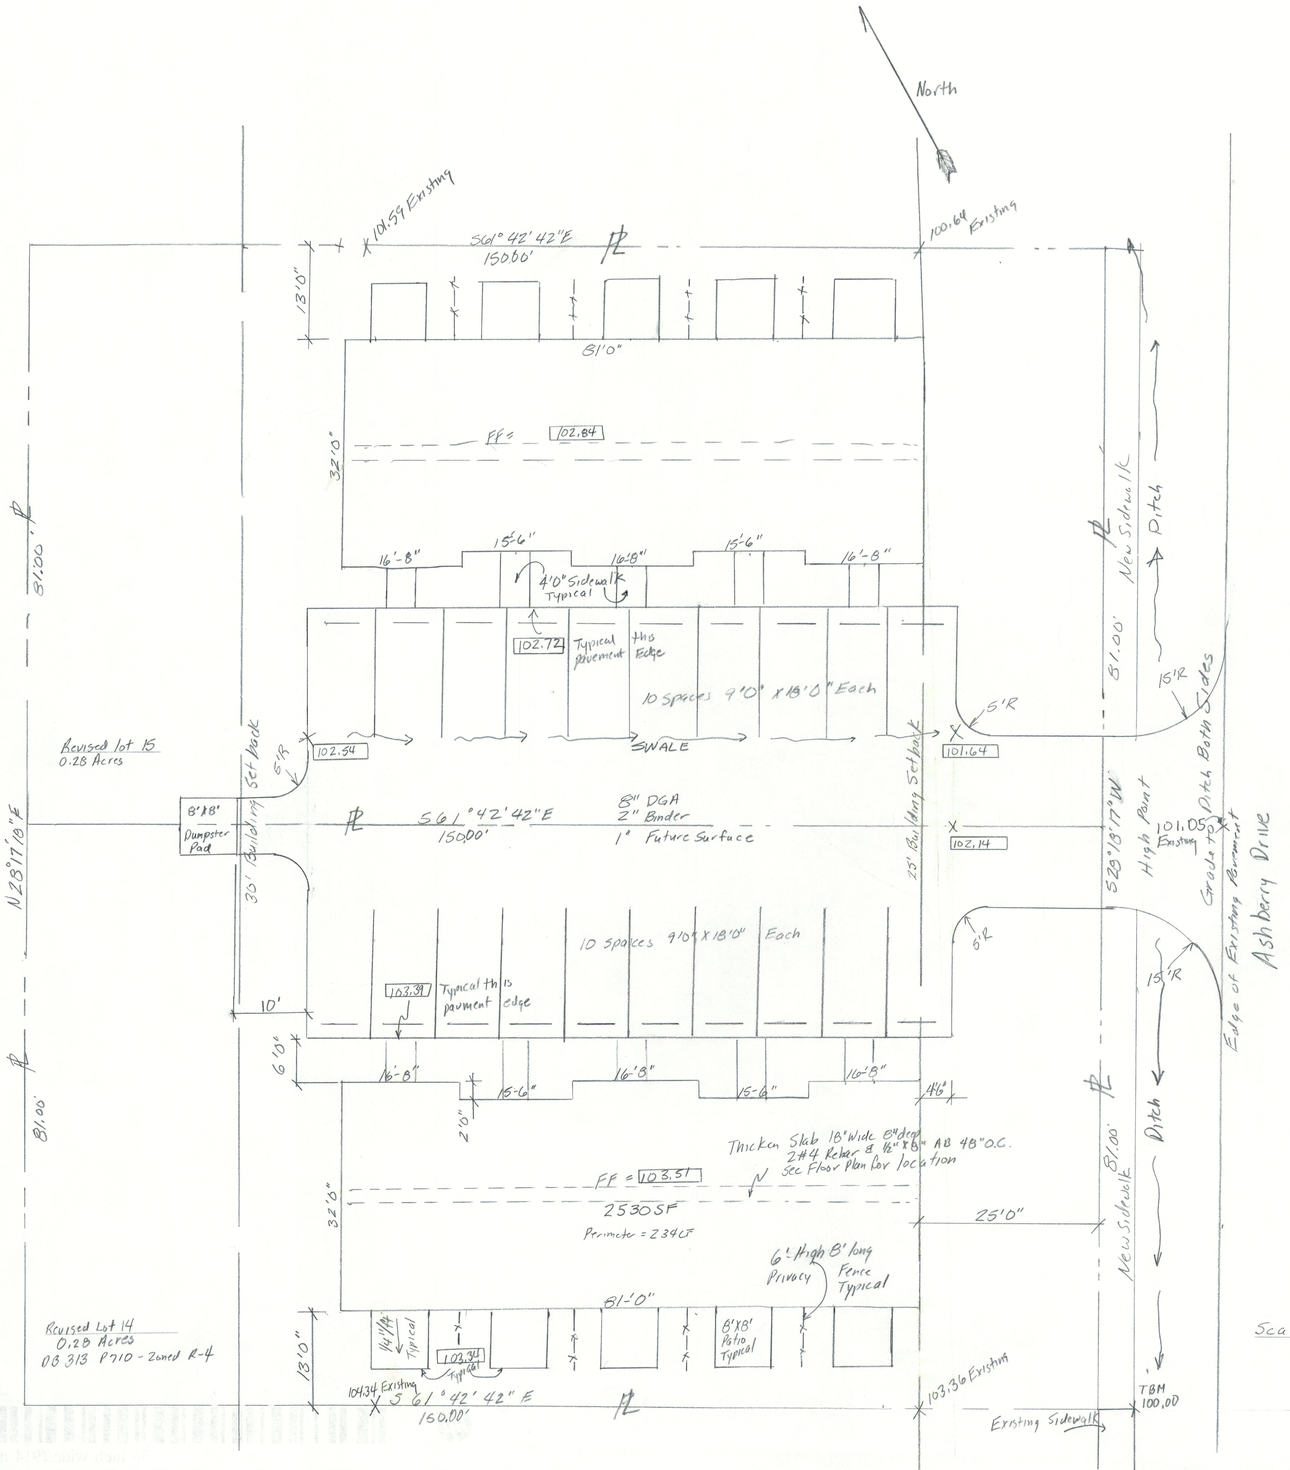

Scale 1"=10'

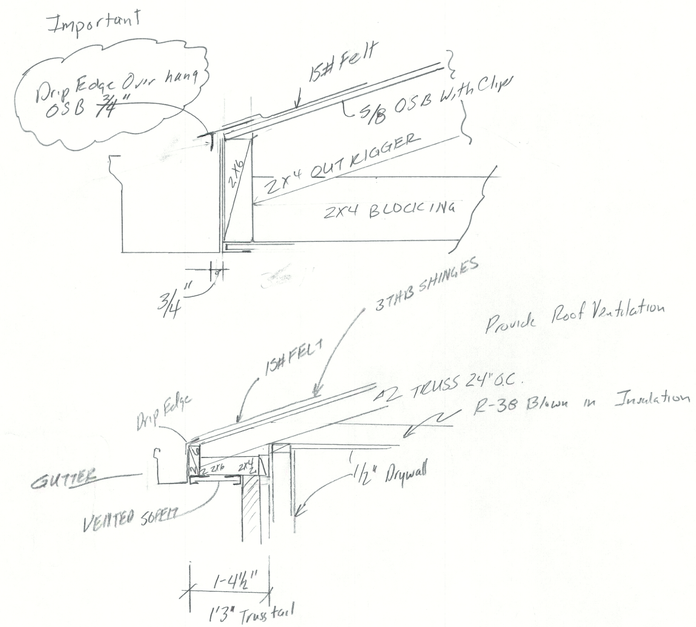

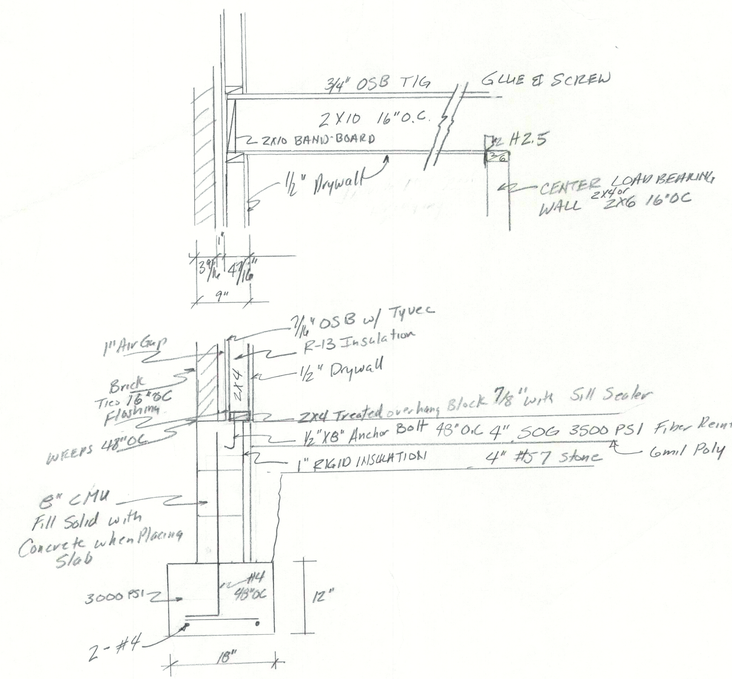

Scale 1" = 1'0"

SHEET # 1
8/2020

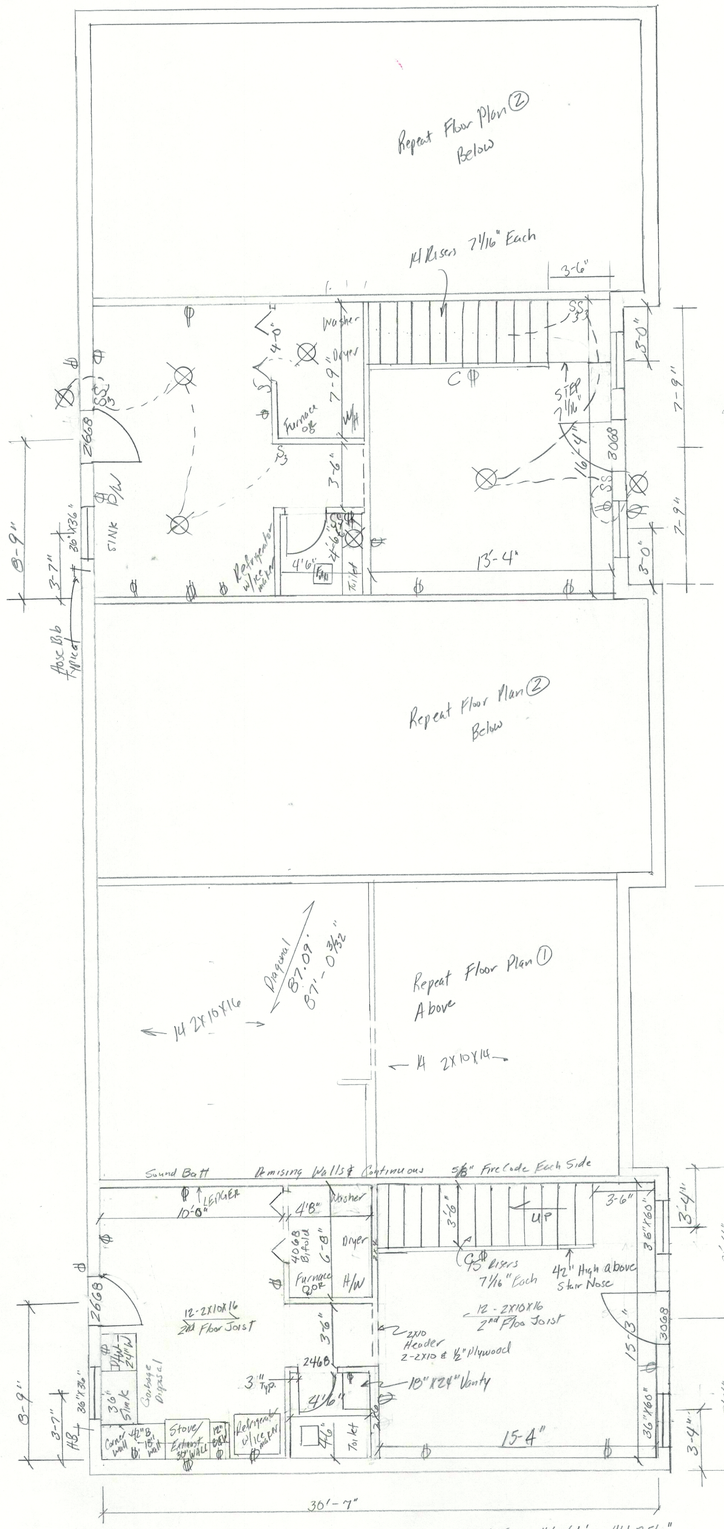

Provide Shelf above Washer & Dryer along with Power/Cover/Lights

Typical

C = Cable Cover

Diagonal to Property line 32X25 = 46.61' = 46' 7 5/16"

First Floor Plan

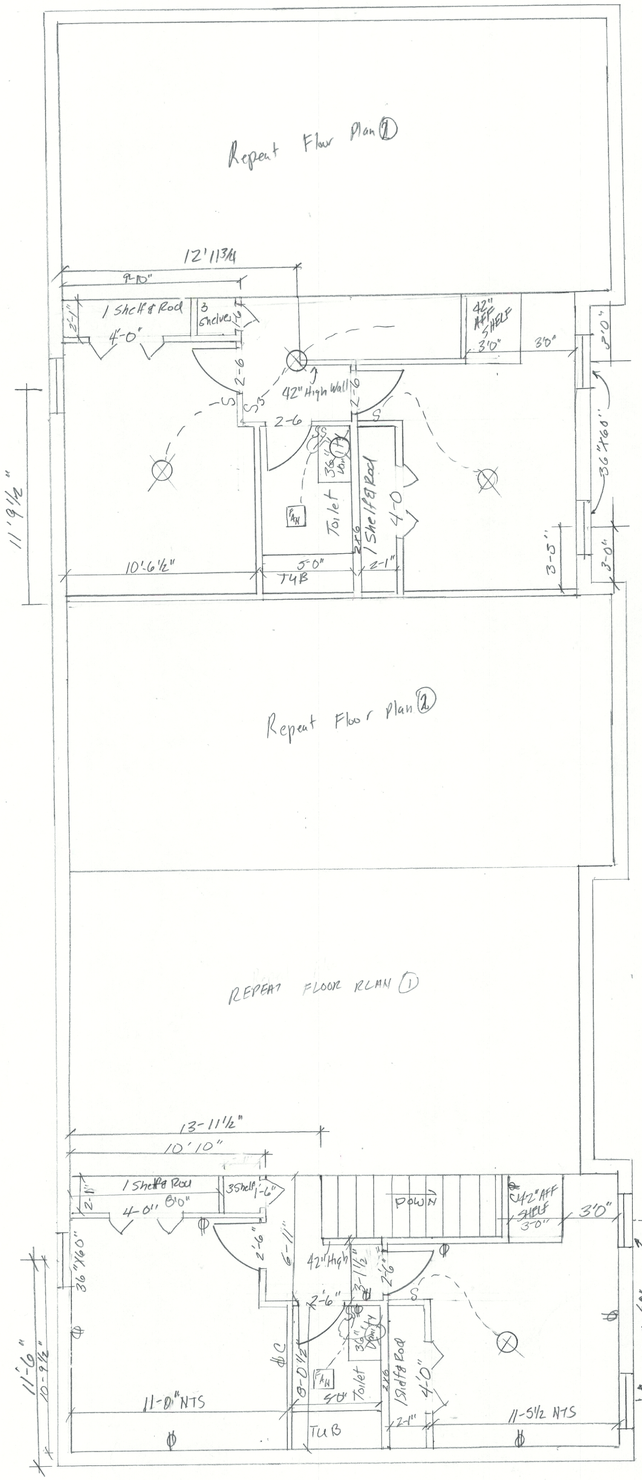

Floor Plan ②

OR= OPEN RECEPTACLE FOR FURNACE

SEE FLOOR PLAN ① FOR LIGHT & SWITCH LAYOUT

SHEET #2
8/2020
1/4" = 1'

SIDE ELEVATIONS
1/4" = 1'

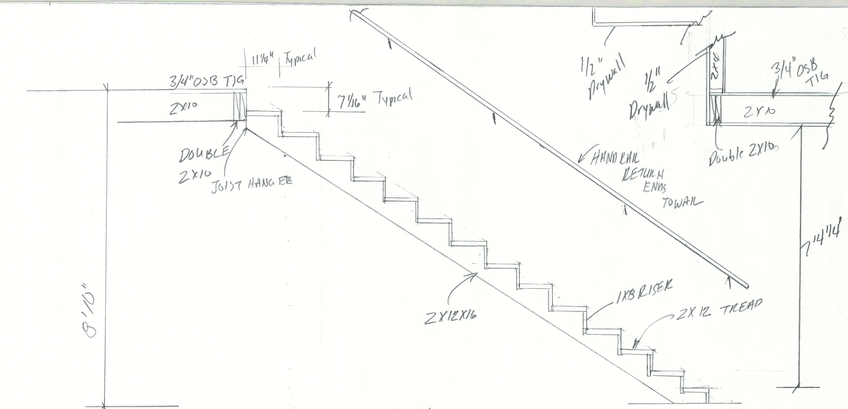

STAIR DETAIL
1/2" = 1'

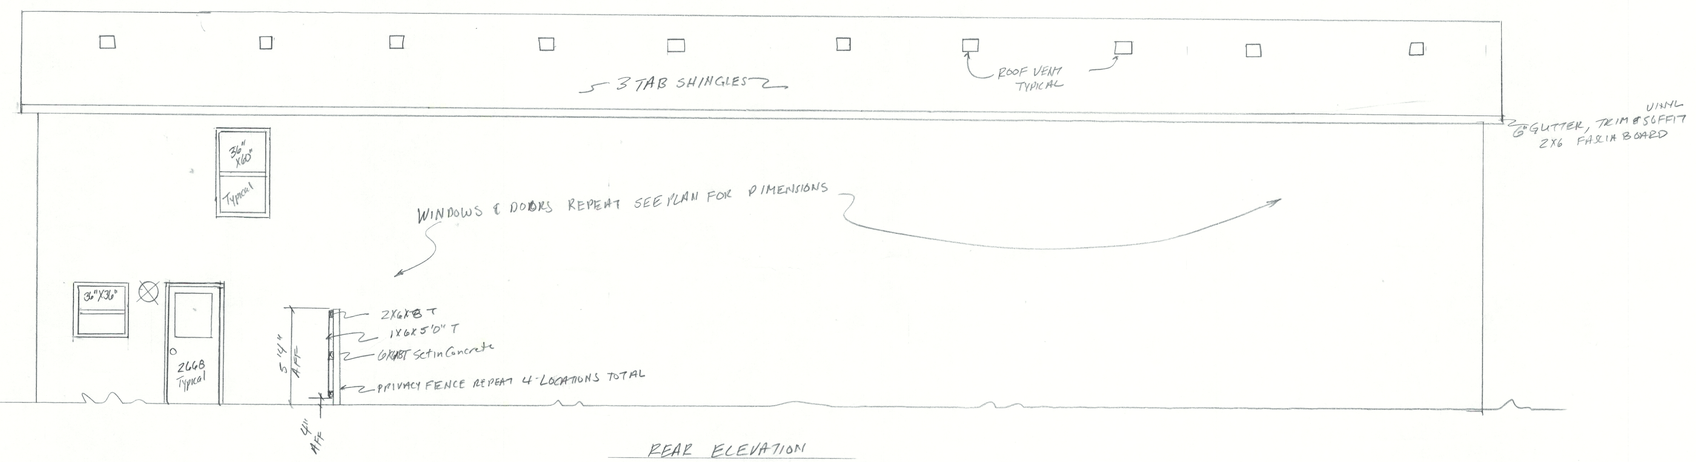

REAR ELEVATION
SCALE 1/4" = 1'

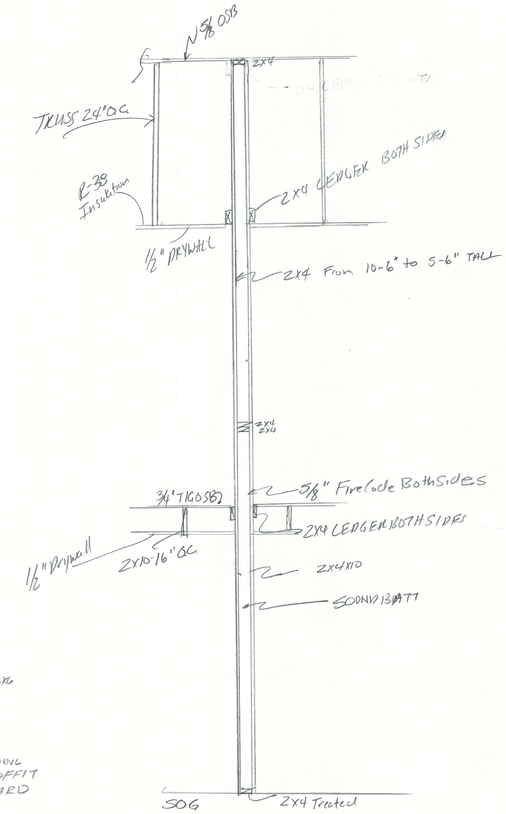

1/2" = 1'
Demising Wall
1 HR RATING

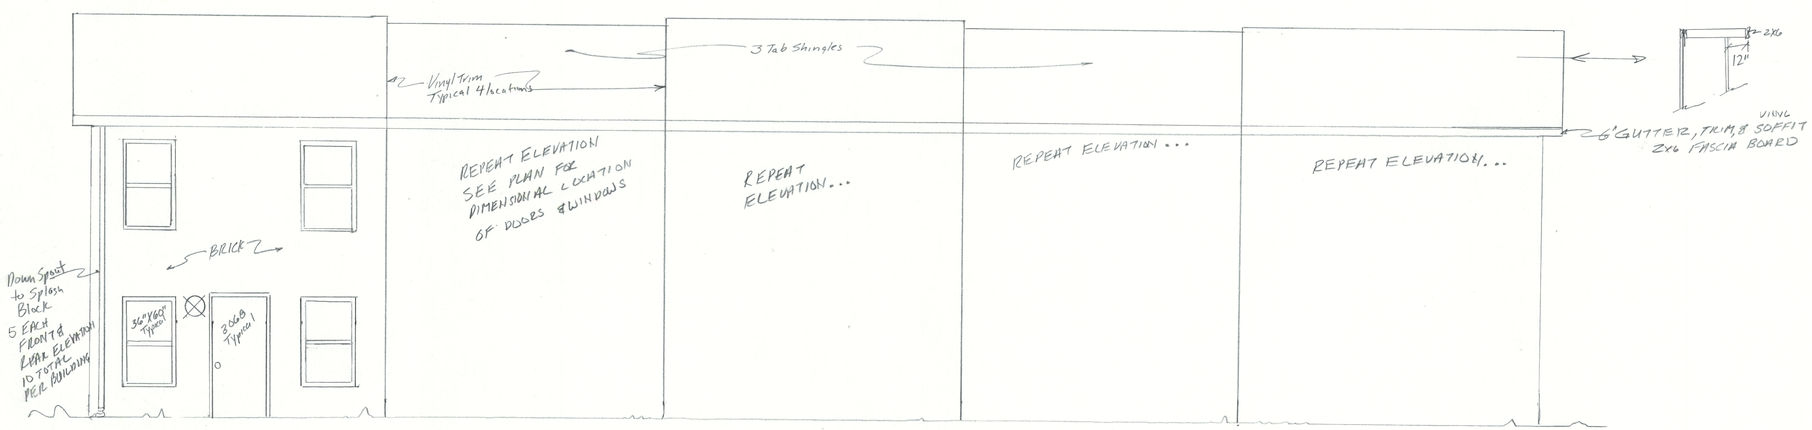

FRONT ELEVATION
SCALE 1/4" = 1'

SHEET #3